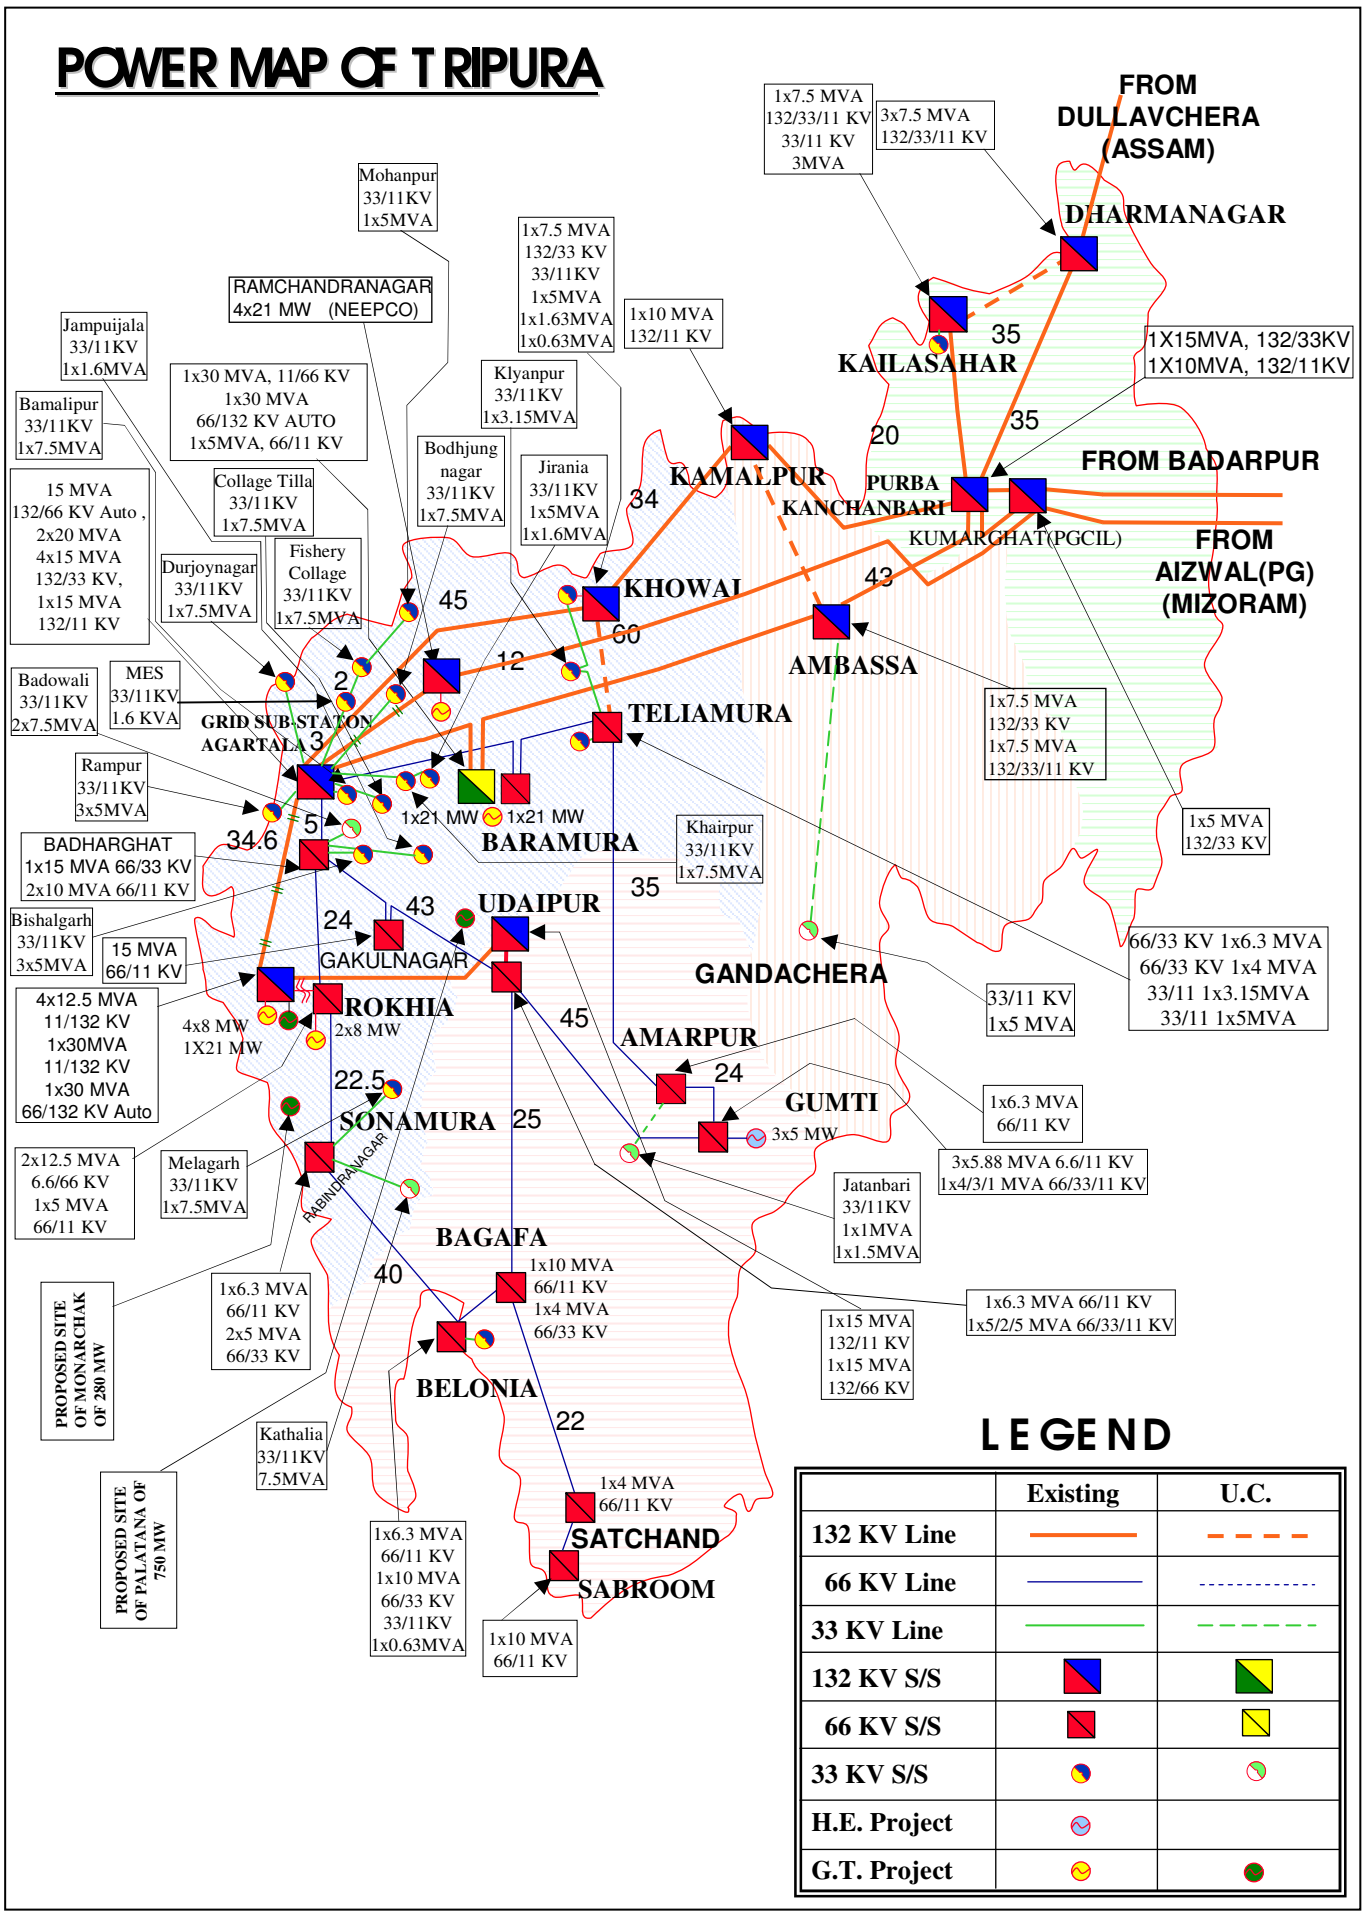
POWER MAP OF TRIPURA
FROM DULLAVCHERA (ASSAM)
1x7.5 MVA 132/33/11 KV 33/11 KV 3MVA
3x7.5 MVA 132/33/11 KV
DHARMANAGAR
KAILASAHAR
35
20
35
1X15MVA, 132/33KV
1X10MVA, 132/11KV
FROM BADARPUR
PURBA KANCHANBARI
KUMARGHAT(PGCIL)
FROM AIZWAL(PG) (MIZORAM)
Mohanpur 33/11KV 1x5MVA
RAMCHANDRANAGAR 4x21 MW (NEEPCO)
1x7.5 MVA 132/33 KV 33/11KV 1x5MVA 1x1.63MVA 1x0.63MVA
1x10 MVA 132/11 KV
Jampuijala 33/11KV 1x1.6MVA
Bamalipur 33/11KV 1x7.5MVA
1x30 MVA, 11/66 KV 1x30 MVA 66/132 KV AUTO 1x5MVA, 66/11 KV
Klyanpur 33/11KV 1x3.15MVA
15 MVA 132/66 KV Auto , 2x20 MVA 4x15 MVA 132/33 KV, 1x15 MVA 132/11 KV
Collage Tilla 33/11KV 1x7.5MVA
Bodhjung nagar 33/11KV 1x7.5MVA
Jirania 33/11KV 1x5MVA 1x1.6MVA
KAMALPUR
34
Durjoynagar 33/11KV 1x7.5MVA
Fishery Collage 33/11KV 1x7.5MVA
KHOWAI
45
43
60
12
AMBASSA
Badowali 33/11KV 2x7.5MVA
MES 33/11KV 1.6 KVA
2
GRID SUB-STATION AGARTALA
3
TELIAMURA
1x7.5 MVA 132/33 KV 1x7.5 MVA 132/33/11 KV
Rampur 33/11KV 3x5MVA
5
34.6
1x21 MW
1x21 MW
BARAMURA
Khairpur 33/11KV 1x7.5MVA
1x5 MVA 132/33 KV
BADHARGHAT 1x15 MVA 66/33 KV 2x10 MVA 66/11 KV
35
UDAIPUR
43
24
Bishalgarh 33/11KV 3x5MVA
15 MVA 66/11 KV
GAKULNAGAR
66/33 KV 1x6.3 MVA 66/33 KV 1x4 MVA 33/11 1x3.15MVA 33/11 1x5MVA
GANDACHERA
33/11 KV 1x5 MVA
4x12.5 MVA 11/132 KV 1x30MVA 11/132 KV 1x30 MVA 66/132 KV Auto
ROKHIA
2x8 MW
4x8 MW
1X21 MW
45
AMARPUR
24
22.5
SONAMURA
25
GUMTI
3x5 MW
1x6.3 MVA 66/11 KV
2x12.5 MVA 6.6/66 KV 1x5 MVA 66/11 KV
Melagarh 33/11KV 1x7.5MVA
RABINDRANAGAR
3x5.88 MVA 6.6/11 KV 1x4/3/1 MVA 66/33/11 KV
Jatanbari 33/11KV 1x1MVA 1x1.5MVA
BAGAFA
40
1x10 MVA 66/11 KV 1x4 MVA 66/33 KV
1x6.3 MVA 66/11 KV 1x5/2/5 MVA 66/33/11 KV
1x15 MVA 132/11 KV 1x15 MVA 132/66 KV
PROPOSED SITE OF MONARCHAK OF 280 MW
1x6.3 MVA 66/11 KV 2x5 MVA 66/33 KV
BELONIA
22
Kathalia 33/11KV 7.5MVA
PROPOSED SITE OF PALATANA OF 750 MW
1x4 MVA 66/11 KV
SATCHAND
SABROOM
1x6.3 MVA 66/11 KV 1x10 MVA 66/33 KV 33/11KV 1x0.63MVA
1x10 MVA 66/11 KV
LEGEND
Existing
U.C.
132 KV Line
66 KV Line
33 KV Line
132 KV S/S
66 KV S/S
33 KV S/S
H.E. Project
G.T. Project